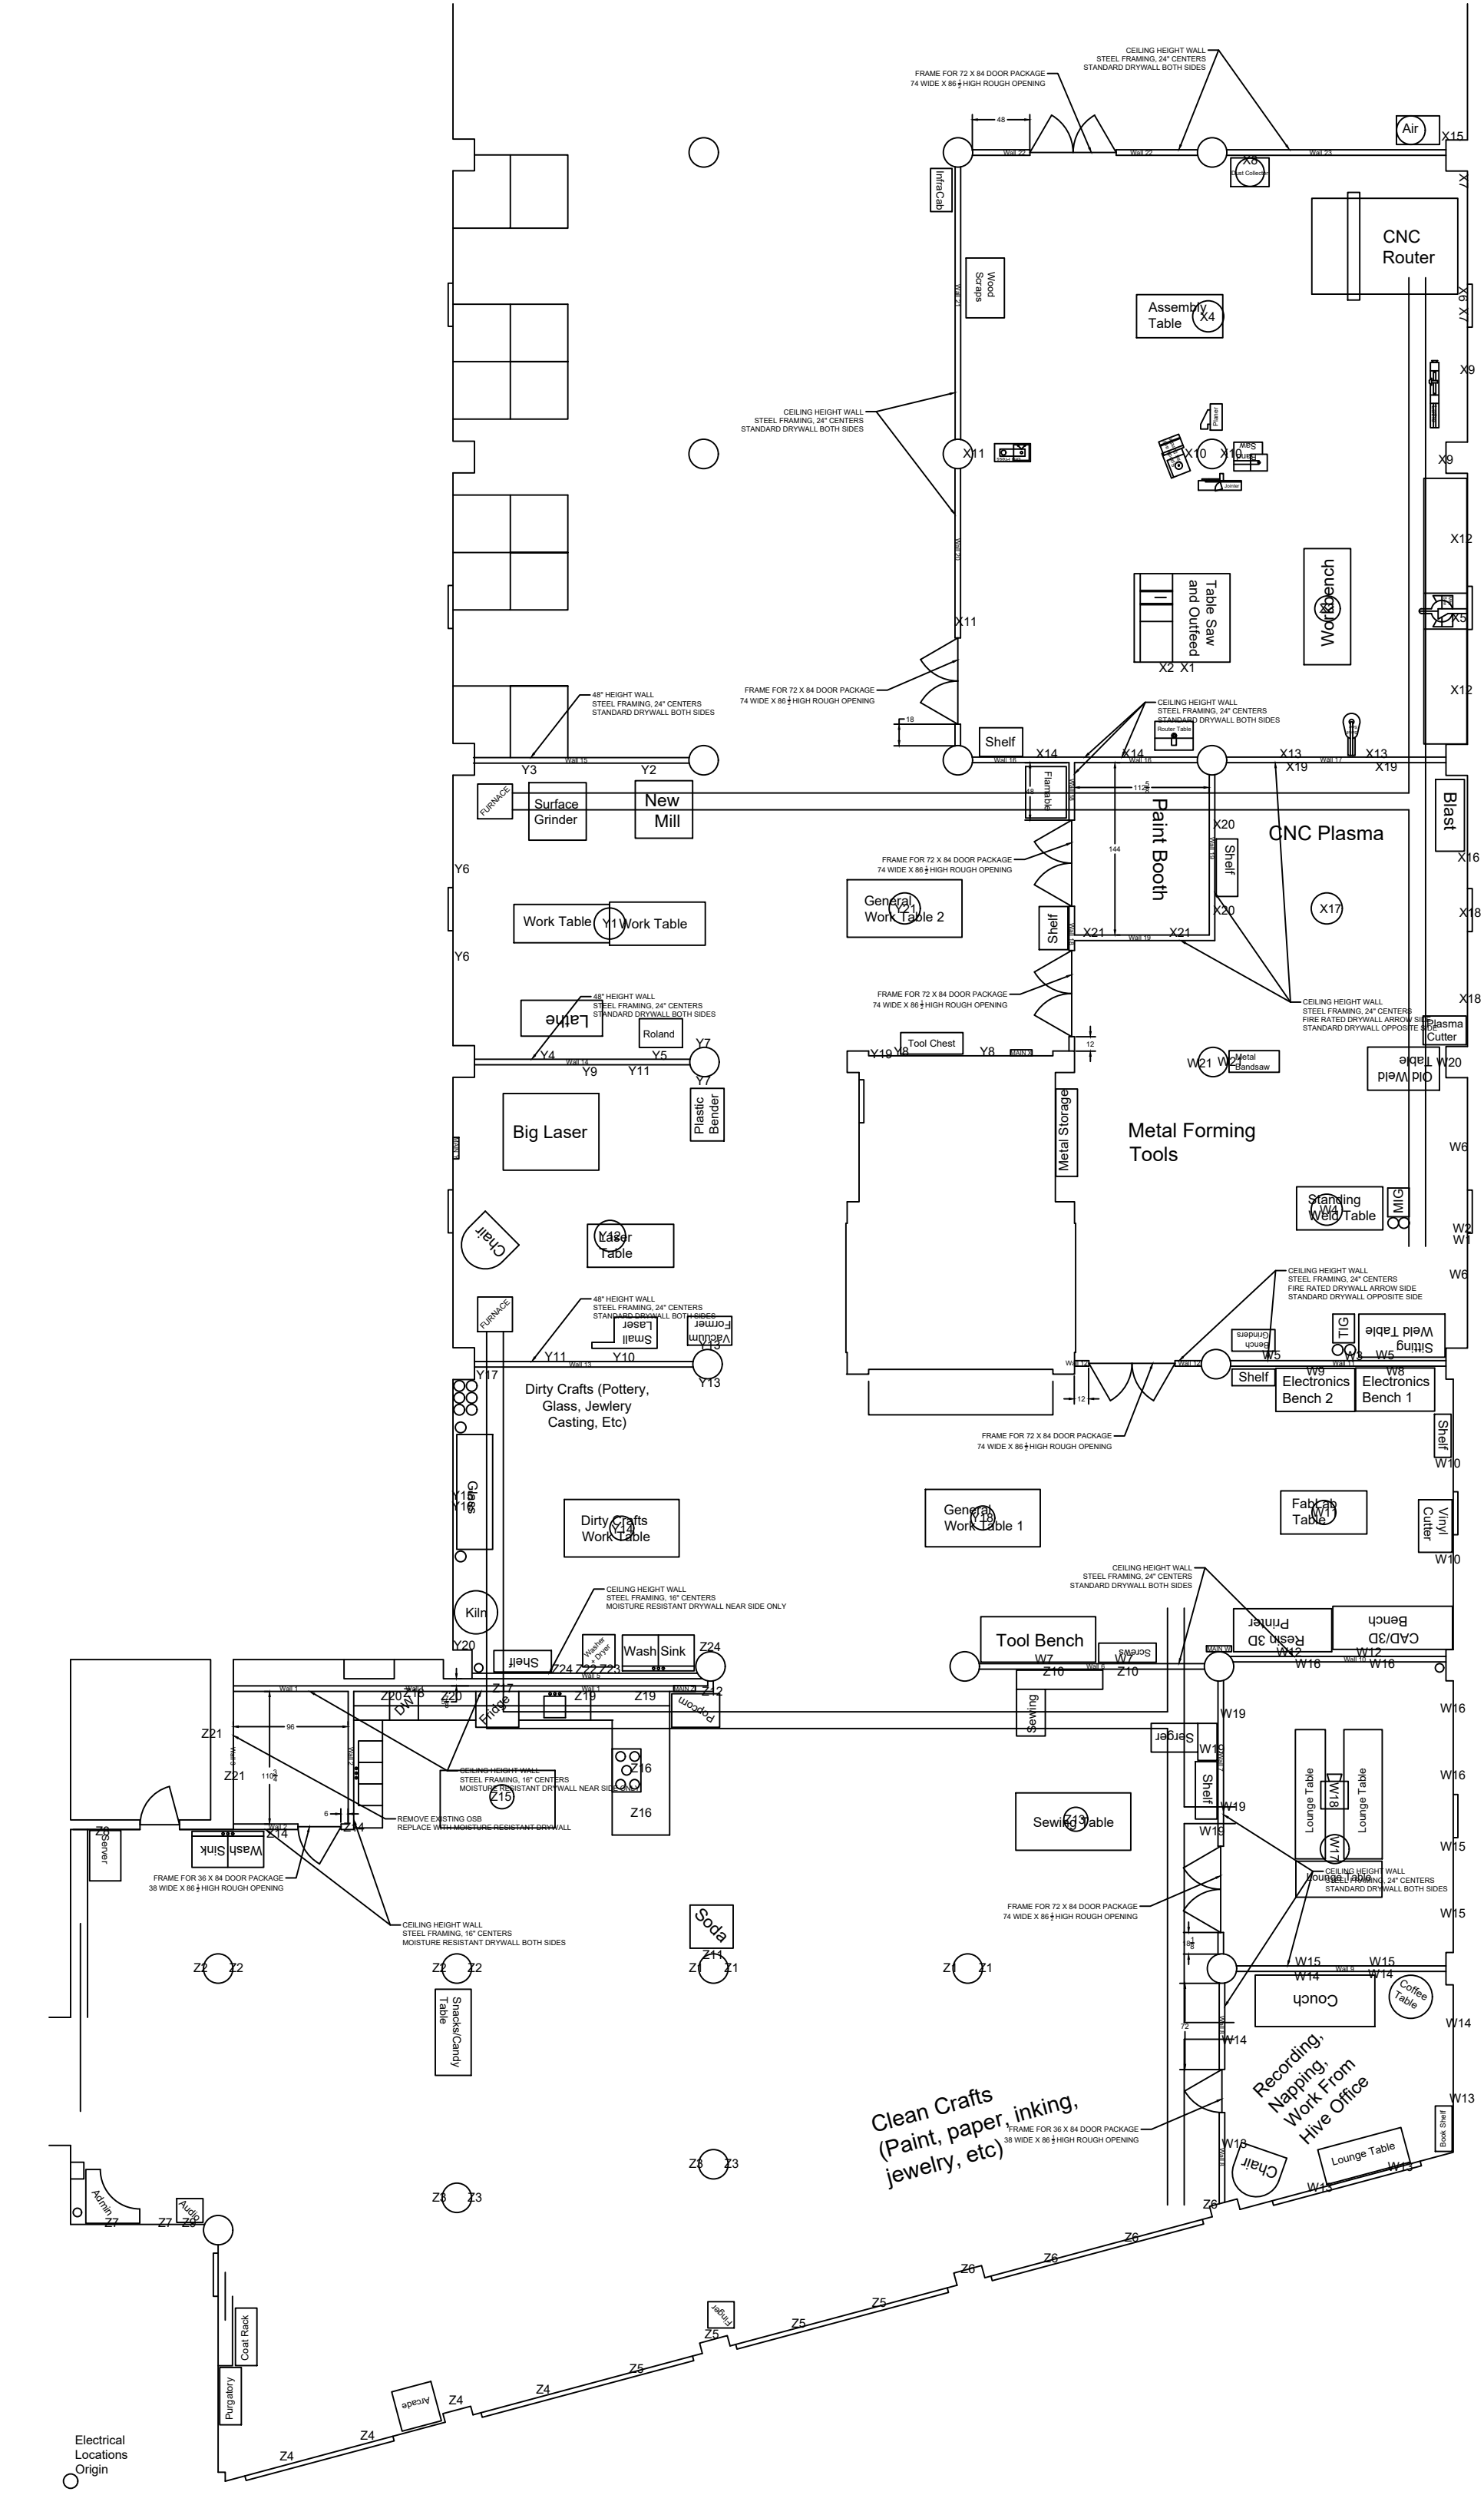
CEILING HEIGHT WALL
STEEL FRAMING, 24" CENTERS
STANDARD DRYWALL BOTH SIDES
FRAME FOR 72 X 84 DOOR PACKAGE
74 WIDE X 86 1/2 HIGH ROUGH OPENING
48
Wall 22
Wall 23
Air
X15
X8
Dust Collector
X7
InfraCab
Wood Scraps
Wall 21
CNC Router
X6
X7
Assembly Table
X4
X9
CEILING HEIGHT WALL
STEEL FRAMING, 24" CENTERS
STANDARD DRYWALL BOTH SIDES
X11
Planer
X10
X10
MBS Quest
Jointer
X9
X12
Table Saw and Outfeed
X2 X1
Work Bench
X5
X11
Wall 20
FRAME FOR 72 X 84 DOOR PACKAGE
74 WIDE X 86 1/2 HIGH ROUGH OPENING
48" HEIGHT WALL
STEEL FRAMING, 24" CENTERS
STANDARD DRYWALL BOTH SIDES
18
Shelf
X14
X14
Wall 16
Router Table
X13
X19
X13
X19
Wall 17
Wall 15
Y3
Y2
FURNACE
Surface Grinder
New Mill
Flammable
Paint Booth
X20
CNC Plasma
Blast
X16
Shelf
X20
144
Y6
FRAME FOR 72 X 84 DOOR PACKAGE
74 WIDE X 86 1/2 HIGH ROUGH OPENING
General Work Table 2
Y21
X17
Work Table
Y1
Work Table
Shelf
X21
X21
Wall 19
X18
Y6
FRAME FOR 72 X 84 DOOR PACKAGE
74 WIDE X 86 1/2 HIGH ROUGH OPENING
CEILING HEIGHT WALL
STEEL FRAMING, 24" CENTERS
FIRE RATED DRYWALL ARROW SIDE
STANDARD DRYWALL OPPOSITE SIDE
X18
48" HEIGHT WALL
STEEL FRAMING, 24" CENTERS
STANDARD DRYWALL BOTH SIDES
Laitne
Roland
Y7
Y4
Y5
Wall 14
Y9
Y11
Y7
Tool Chest
Y19
Y8
MAIN 3
12
W21
W21
Metal Bandsaw
Old Weld Table
W20
Plasma Cutter
Plastic Bender
Big Laser
Metal Storage
Metal Forming Tools
W6
Standing Weld Table
W4
MIG
W2
W1
Chair
Laser Table
Y12
W6
CEILING HEIGHT WALL
STEEL FRAMING, 24" CENTERS
FIRE RATED DRYWALL ARROW SIDE
STANDARD DRYWALL OPPOSITE SIDE
FURNACE
48" HEIGHT WALL
STEEL FRAMING, 24" CENTERS
STANDARD DRYWALL BOTH SIDES
Small Laser
Vacuum Former
Y11
Y10
Y13
Wall 13
Y17
Dirty Crafts (Pottery, Glass, Jewlery Casting, Etc)
Benches
TIG
Sitting Weld Table
W5
W8
W5
Wall 12
Wall 11
Shelf
W9
Electronics Bench 2
W8
Electronics Bench 1
Shelf
W10
FRAME FOR 72 X 84 DOOR PACKAGE
74 WIDE X 86 1/2 HIGH ROUGH OPENING
12
Chairs
Y18
Dirty Crafts Work Table
Y14
General Work Table 1
Y18
Fab Lab Table
W11
Vinyl Cutter
W10
CEILING HEIGHT WALL
STEEL FRAMING, 24" CENTERS
STANDARD DRYWALL BOTH SIDES
Kiln
Y20
Tool Bench
W7
Z10
Wall 5
Screws
Resin 3D Printer
CAD/3D Bench
W12
W16
Wall 10
W16
Shelf
Z24
Wash Sink
Z24 Z22 Z23
Wall 3
Wall 1
Z20 Z18 Z20
Z17
Wall 1
Z19
Z19
Fridge
Popcorn
Z12
Sewing
W19
Sargent
W19
Shelf
W19
W19
W16
W16
W15
Lounge Table
W18
Lounge Table
W17
CEILING HEIGHT WALL
STEEL FRAMING, 24" CENTERS
STANDARD DRYWALL BOTH SIDES
Lounge Table
Z21
96
Z21
110 3/4
Wall 9
Wall 7
CEILING HEIGHT WALL
STEEL FRAMING, 16" CENTERS
MOISTURE RESISTANT DRYWALL NEAR SIDE ONLY
Z15
Z16
Z16
6
REMOVE EXISTING OSB
REPLACE WITH MOISTURE RESISTANT DRYWALL
Z14
Wall 2
Z8
Server
Wash Sink
FRAME FOR 36 X 84 DOOR PACKAGE
38 WIDE X 86 1/2 HIGH ROUGH OPENING
Sewing Table
Z13
FRAME FOR 72 X 84 DOOR PACKAGE
74 WIDE X 86 1/2 HIGH ROUGH OPENING
Soda
Z11
W15
W15
W14
W14
Couch
Coffee Table
W14
Wall 9
72
Wall 8
W14
Recording, Napping, Work From Hive Office
CEILING HEIGHT WALL
STEEL FRAMING, 16" CENTERS
MOISTURE RESISTANT DRYWALL BOTH SIDES
Z2 Z2
Z2 Z2
Z1 Z1
Z1 Z1
Snacks/Candy Table
W13
Book Shelf
Clean Crafts
(Paint, paper, inking, jewelry, etc)
FRAME FOR 36 X 84 DOOR PACKAGE
38 WIDE X 86 1/2 HIGH ROUGH OPENING
W18
Chair
Lounge Table
W13
W13
Z3 Z3
Z3 Z3
Z6
Z6
Z6
Z6
Z6
Admin
Audio
Z7
Z7
Z9
Coat Rack
Purgatory
Arcade
Ringer
Z5
Z5
Z5
Z4
Z4
Z4
Z4
Electrical Locations Origin